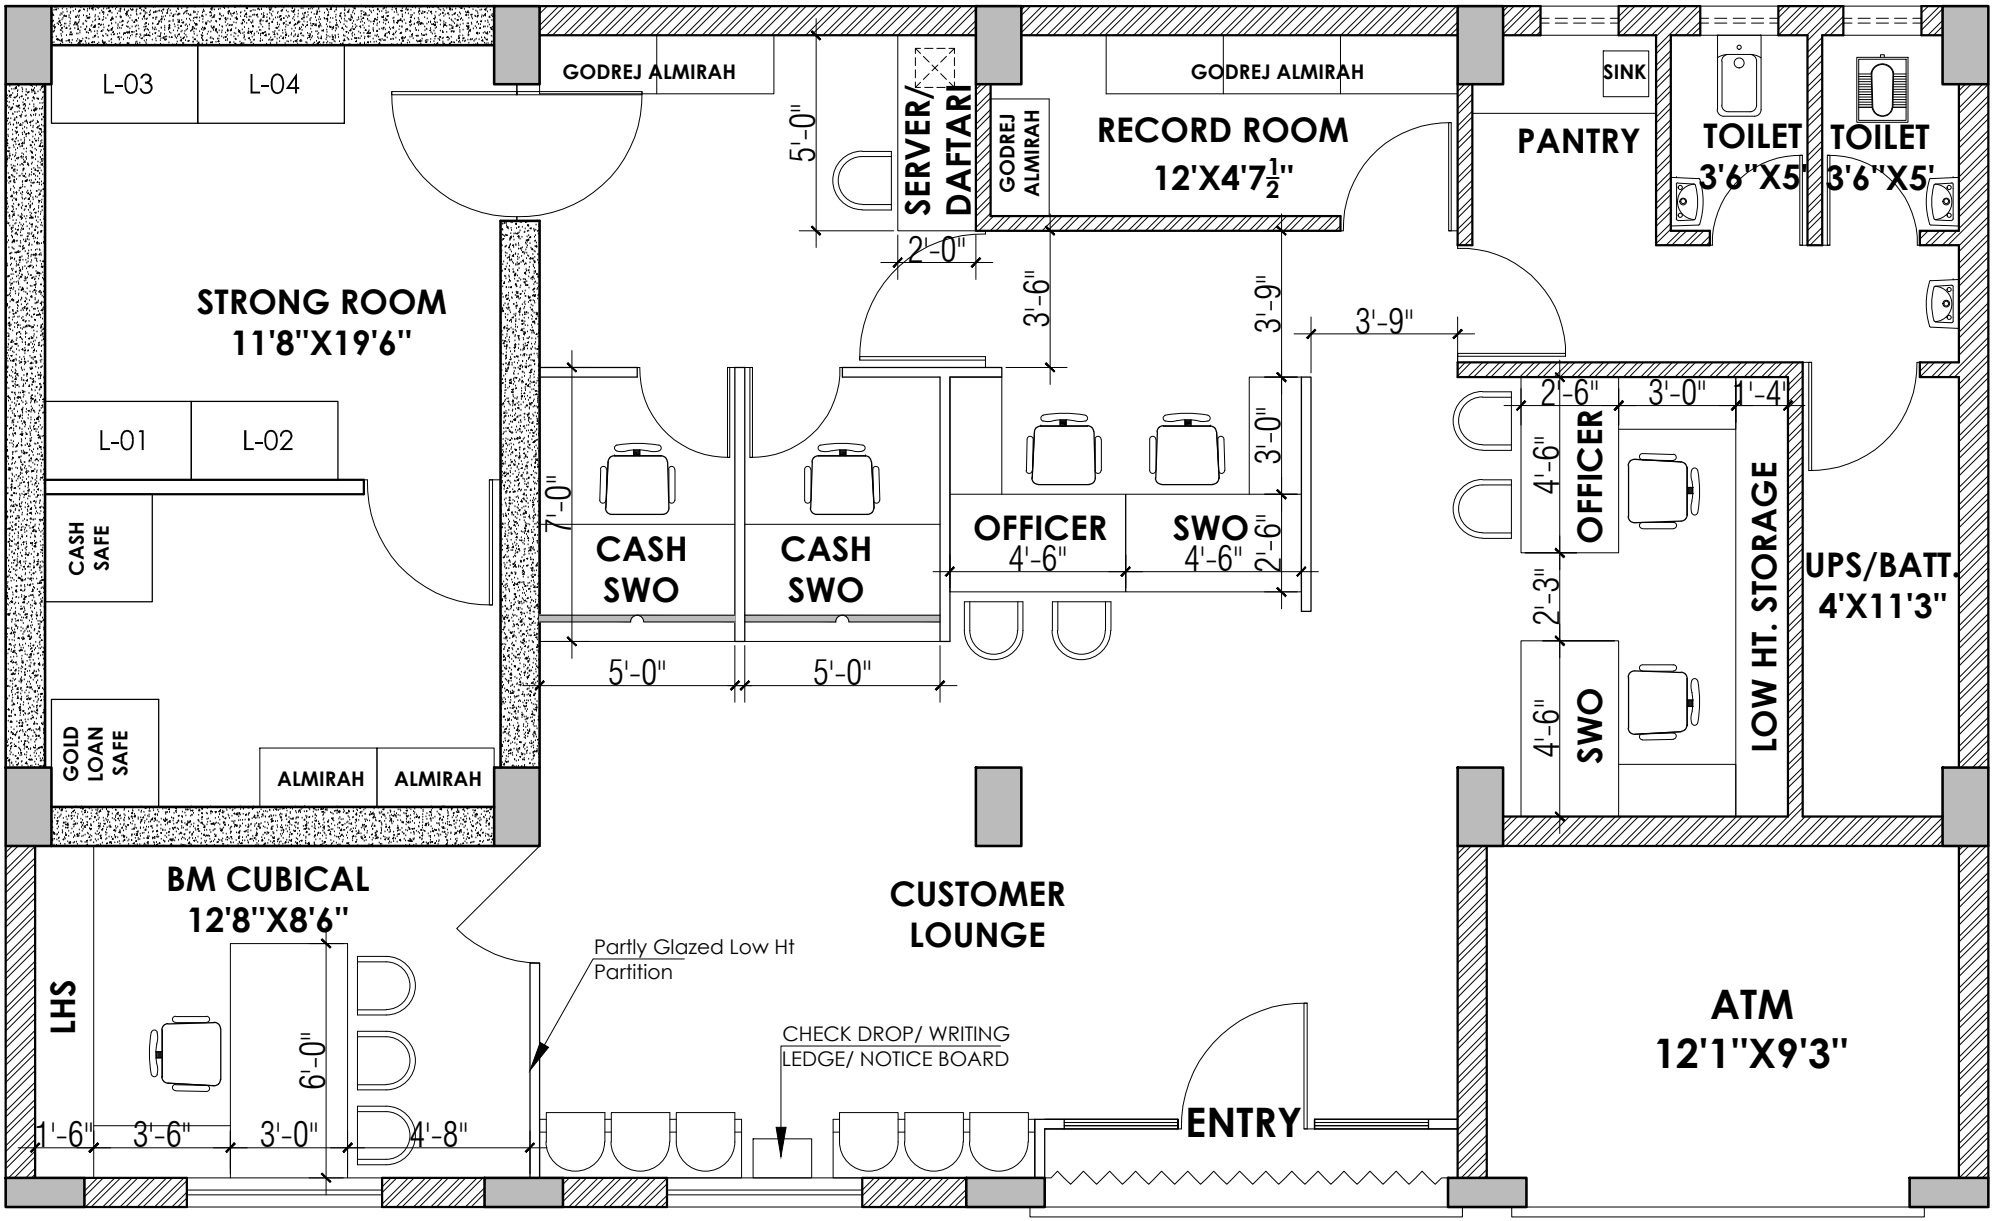

PROPOSED FURNITURE LAYOUT PLAN FOR BO BAREILLY