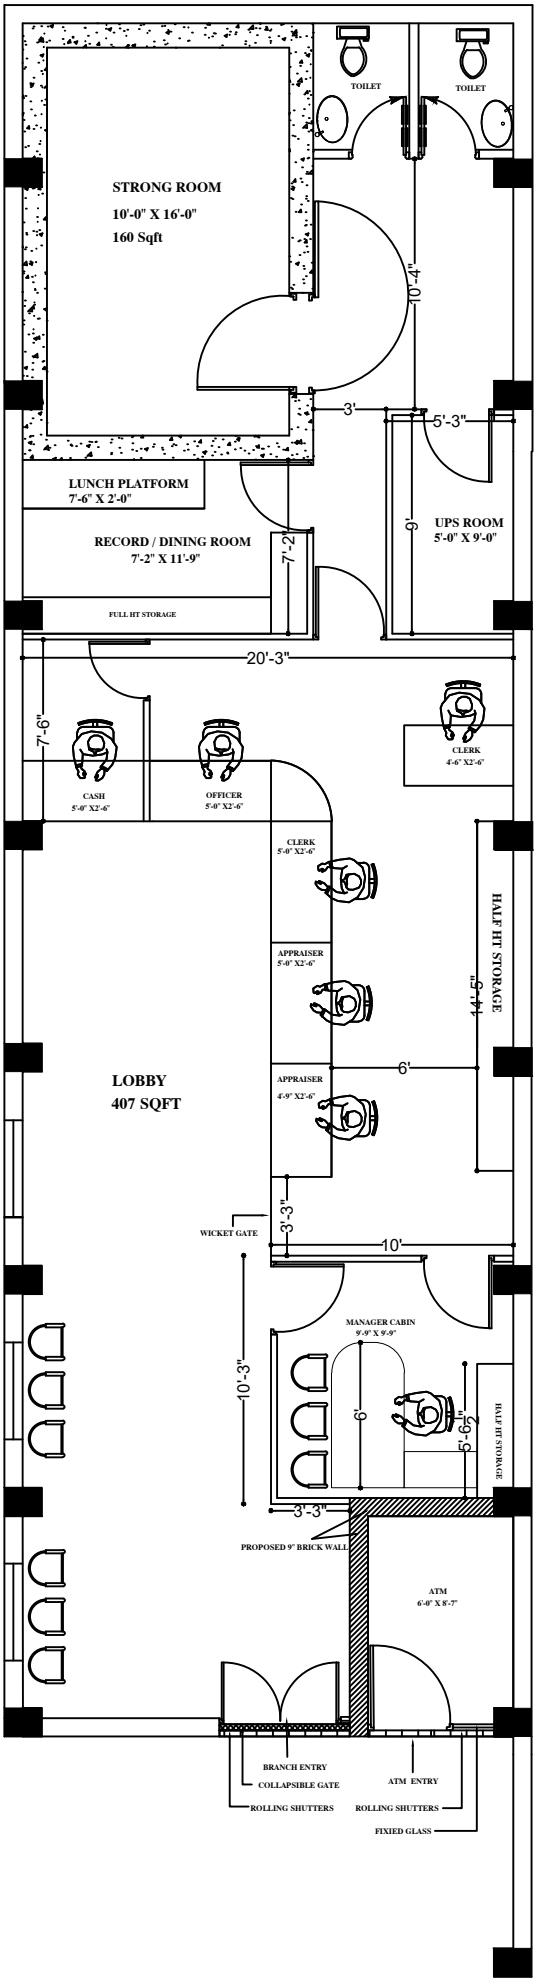

CLIENT
CENTRAL BANK OF INDIA

PROJECT
PROPOSED INTERIOR LAYOUT FOR CENTRAL BANK OF INDIA NEW PREMISES NO:7 KOSA ANNAMALAI STREET, AMBAPURAM, GUDIYATTAM -632 602

No.	DESCRIPTION	DATE

DRAWING TITLE:
PROPOSED LAYOUT GROUND FLOOR

DRAWN	sujatha	DRAWING NO:	
DATE	16.10.2024		
SCALE	N.T.S	PROJECT NO:	
REVISION NO.	0		

TOTAL CARPET AREA:
1500 Sqft Including Toilet and ATM

CHECKED BY:
APPROVED BY:

NORTH:

CONSULTANTS :

M/S ARUN ARCHITECTS
U 12, 10th Street,
Anna Nagar, Chennai - 40.
Ph : 044 - 7968 4926.
E-mail : ethos123@gmail.com