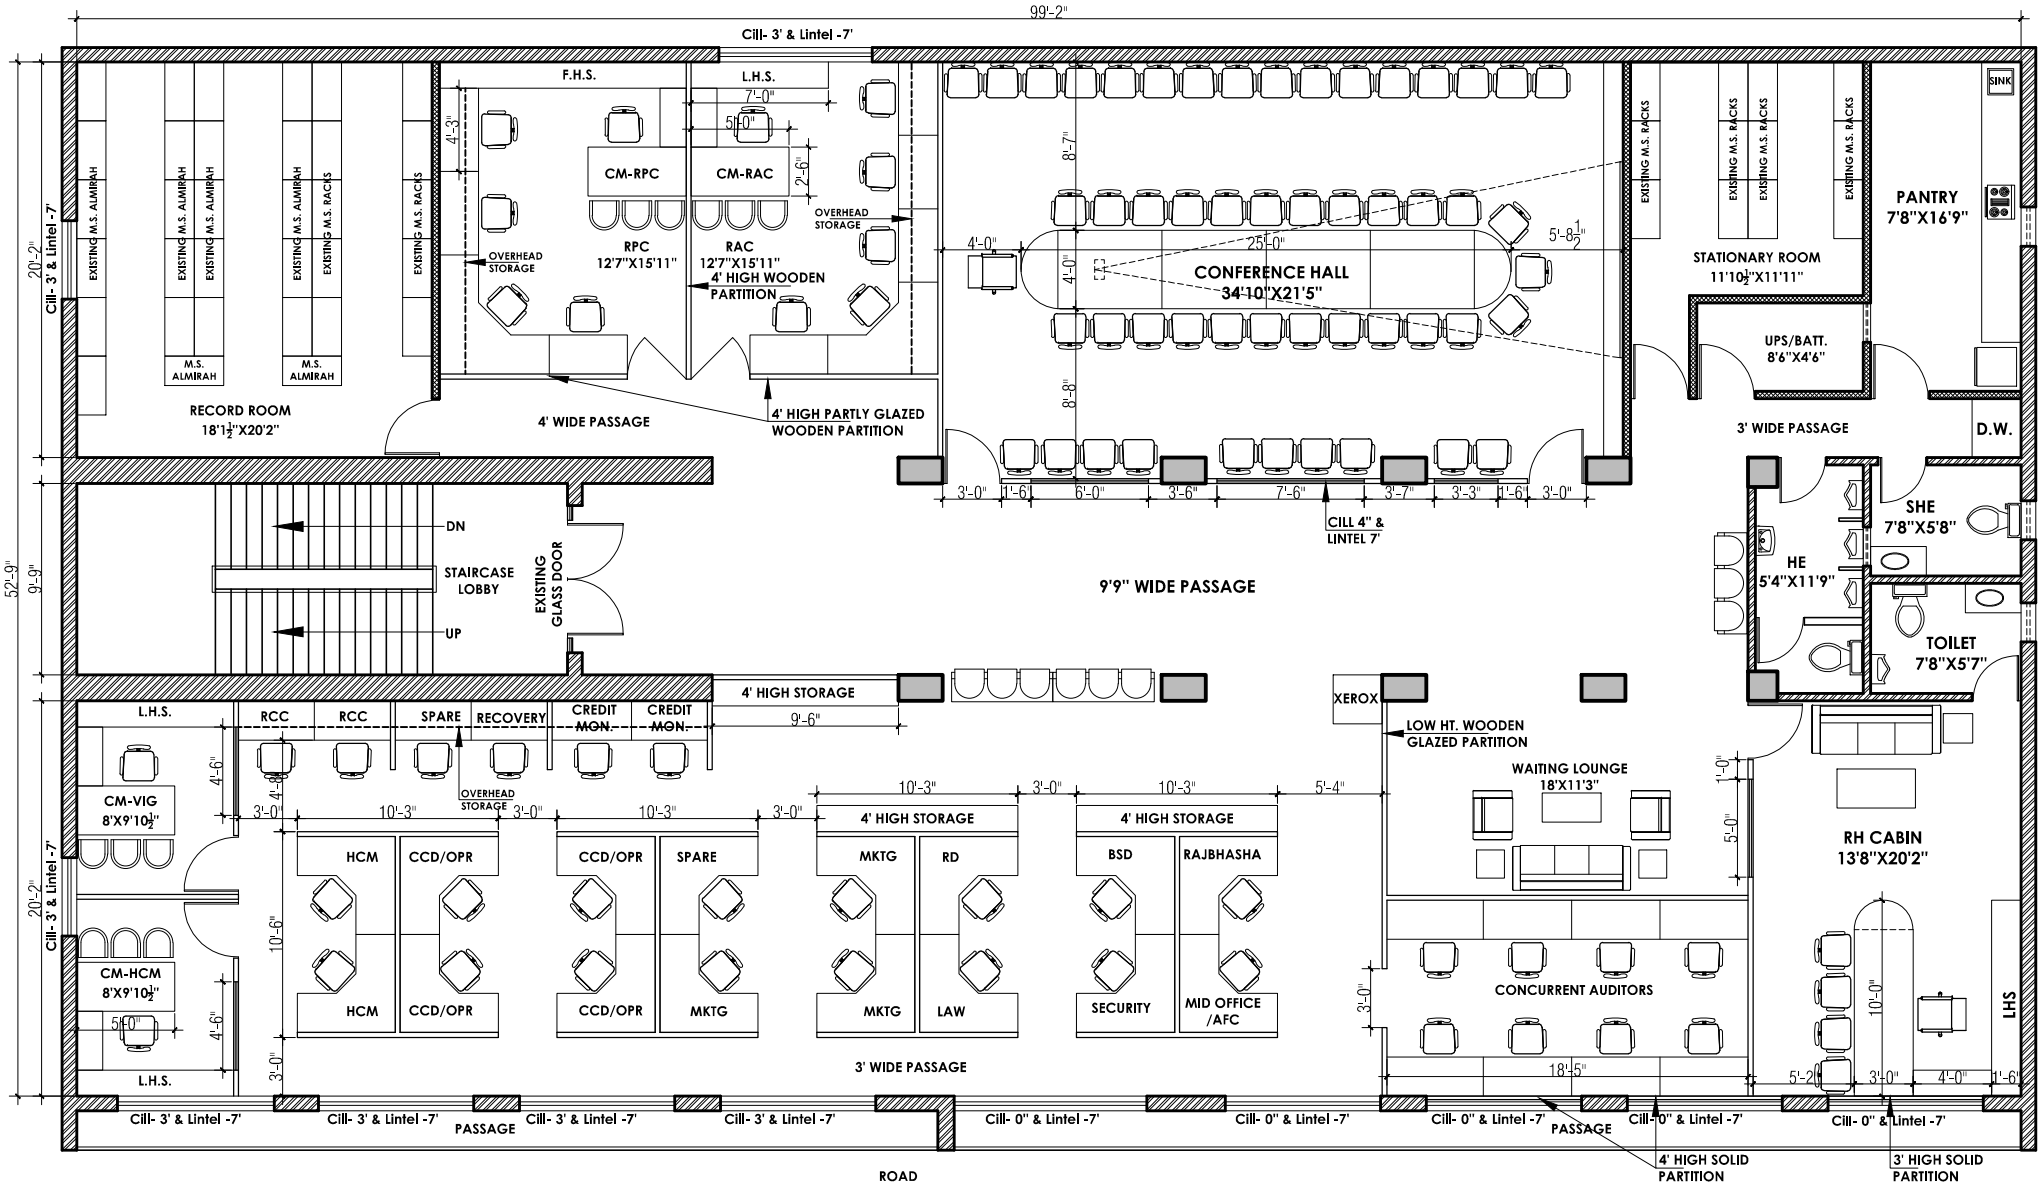

PROPOSED FURNITURE LAYOUT PLAN OF RO DHANBAD