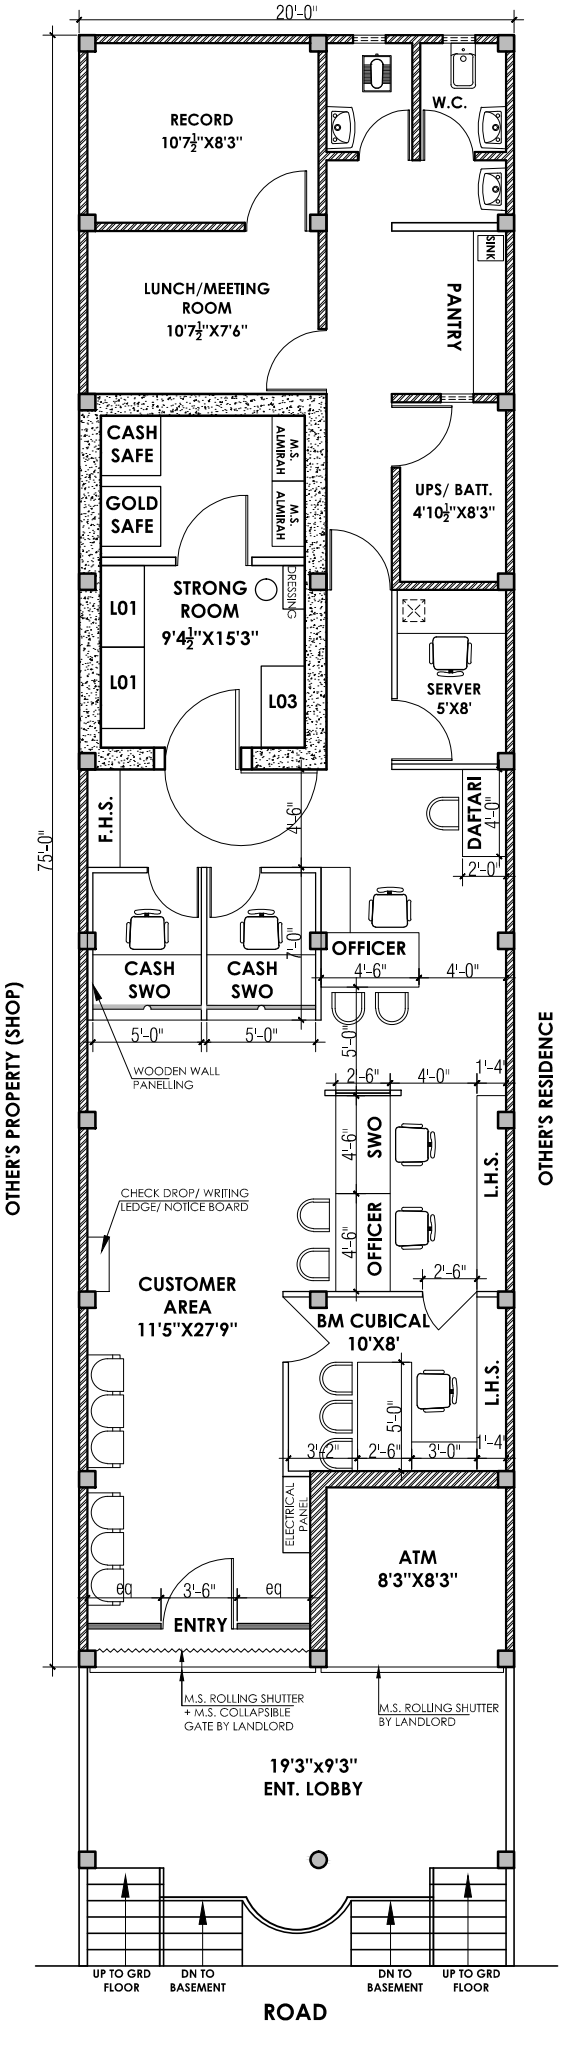

FURNITURE LAYOUT PLAN B/O DEVASHARIF